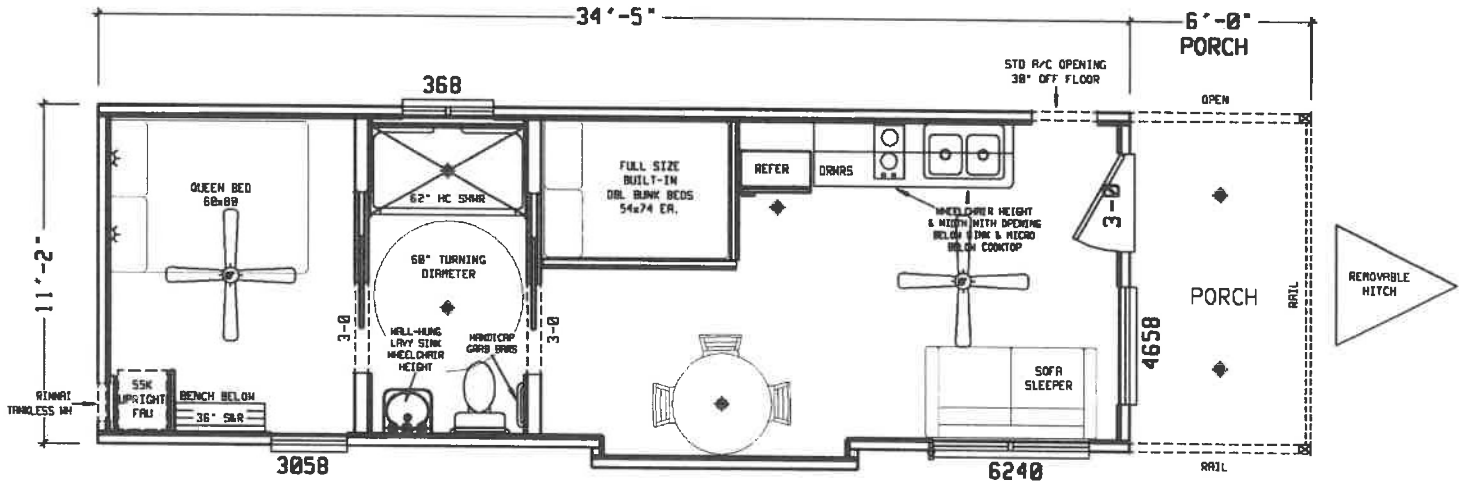

READING LIGHT
CHANDELIER
CEILING FAN
WALL LIGHT
CAN LITES
UNDER CAB LIGHT
PLANT SHELF
GLASS DOOR
TOEKICK REGISTER
FLOOR REGISTER
TV JACK LOCATION
PHONE
EXT GFI
HOSEBIBB
SKYLITE

Cavco INDUSTRIES INC.

COPYRIGHT © 2010

CUSTOMER: WALKER RIVER
p_lwallsD-20ANSI-010
399.9 SQ. FT.

PRELIMINARY